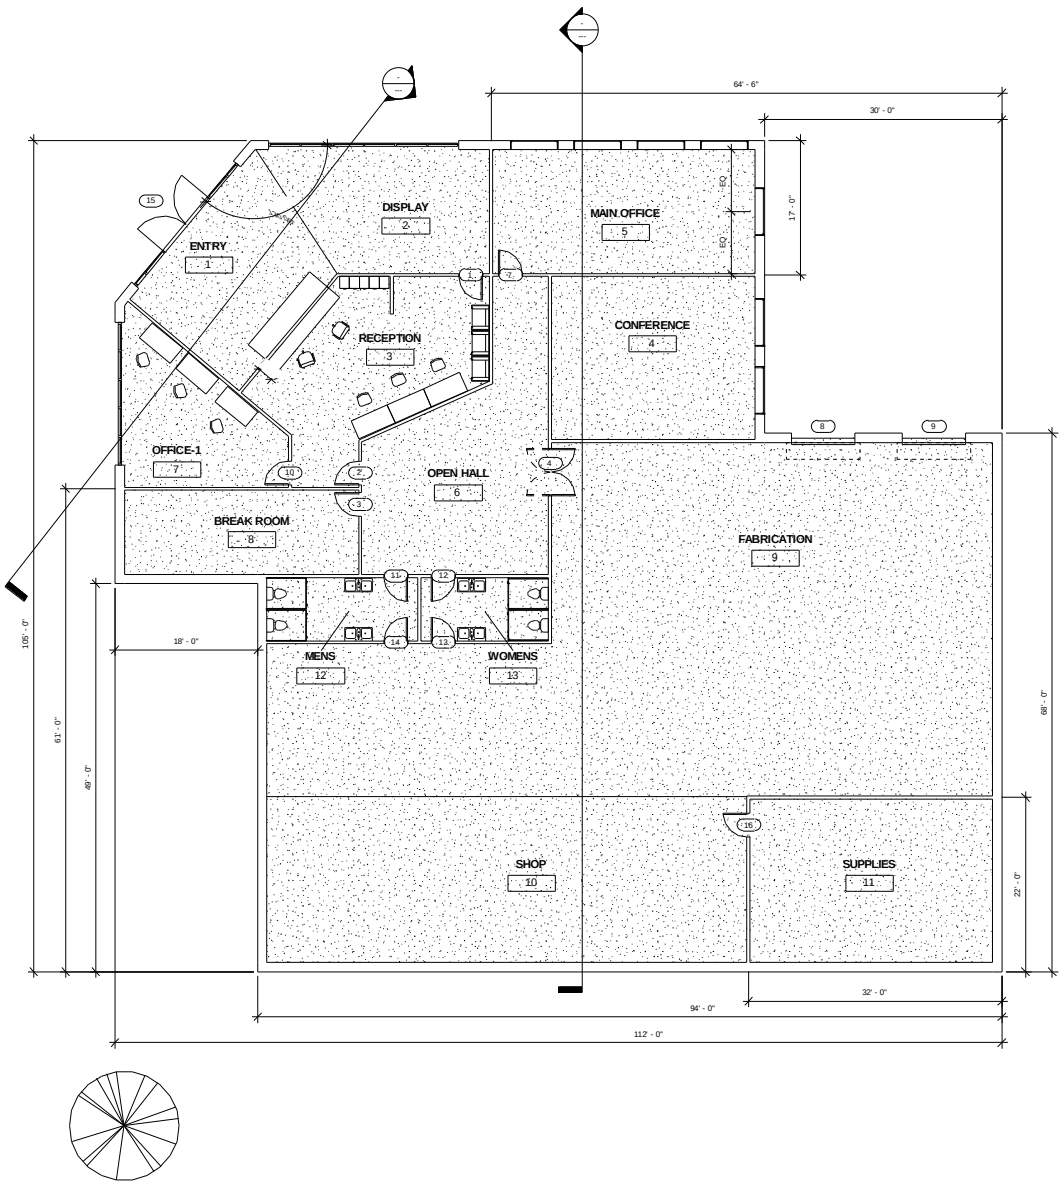

1 GROUND FLOOR
1/8" = 1'-0"

ROOM SCHEDULE								
Number	Name	Department	Floor Finish	Wall Finish	Base Finish	Ceiling Finish	Area	Perimeter
1	ENTRY	RECEPTION	CARPET-103	PAINT-123	VINYL-098	PAINT-001	396 SF	80' - 10 9/32"
2	DISPLAY	RECEPTION	CARPET-103	PAINT-123	VINYL-098	PAINT-001	382 SF	83' - 1 15/16"
3	RECEPTION	RECEPTION	CARPET-103	PAINT-123	VINYL-098	PAINT-001	525 SF	108' - 6 5/8"
4	CONFERENCE	EMPLOYEE	CARPET-129	PAINT-098	VINYL-134	PAINT-001	530 SF	92' - 7 7/8"
5	MAIN OFFICE	EMPLOYEE	CARPET-129	PAINT-098	VINYL-134	PAINT-001	519 SF	97' - 7 1/2"
6	OPEN HALL	EMPLOYEE	CARPET-129	PAINT-098	VINYL-134	PAINT-001	604 SF	116' - 8 9/16"
7	OFFICE-1	EMPLOYEE	CARPET-129	PAINT-098	VINYL-134	PAINT-001	314 SF	77' - 3 7/8"
8	BREAK ROOM	EMPLOYEE	CARPET-129	PAINT-098	VINYL-134	PAINT-001	315 SF	80' - 10 11/16"
9	FABRICATION	FABRICATION	CONCRETE-567	PAINT-345	VINYL-344	PAINT-001	3186 SF	273' - 4 3/8"
10	SHOP	FABRICATION	CONCRETE-567	PAINT-345	VINYL-344	PAINT-001	1270 SF	163' - 2 1/8"
11	SUPPLIES	FABRICATION	CONCRETE-567	PAINT-345	VINYL-344	PAINT-001	633 SF	102' - 7 1/2"
12	MENS	EMPLOYEE	CONCRETE-567	PAINT-345	VINYL-344	PAINT-001	153 SF	54' - 2 3/8"
13	WOMENS	EMPLOYEE	CONCRETE-567	PAINT-345	VINYL-344	PAINT-001	129 SF	48' - 2 3/4"

FILL THIS INFORMATION IN

ED&I
ENTERPRISE DESIGN AND INNOVATIONS
PO BOX 801
KITTITAS, WA 98934
509-899-2732
edi3di.com

DESIGNED BY: YOU
DWN BY: DWG
CHK BY: MEE
CONTRACT NO.:
PLOT SCALE: 1/8" = 1'-0"
SIZE: ARCH D
DATE: 02/27/12
PLOT DATE:
FILE NUMBER:
FILE NAME: C:\Documents and Settings\ScaleCh\Desktop\Flash Copy 161-2012-1\Prep\Week09\FabCo.rvt

- FabCo -
NEW FACILITY
GROUND FLOOR
PLAN

SHEET NUMBER
201